
Sample as-built set

Sample as-built set — commercial building, New York. Address and client details removed. Laser-scanned in one visit with a FARO Focus Premium, registered in FARO SCENE, drawn and modeled by the Everscan team.


Site plan · First floor plan · Second floor plan · First floor ceiling plan · Second floor ceiling plan · Building sections · Exterior elevations

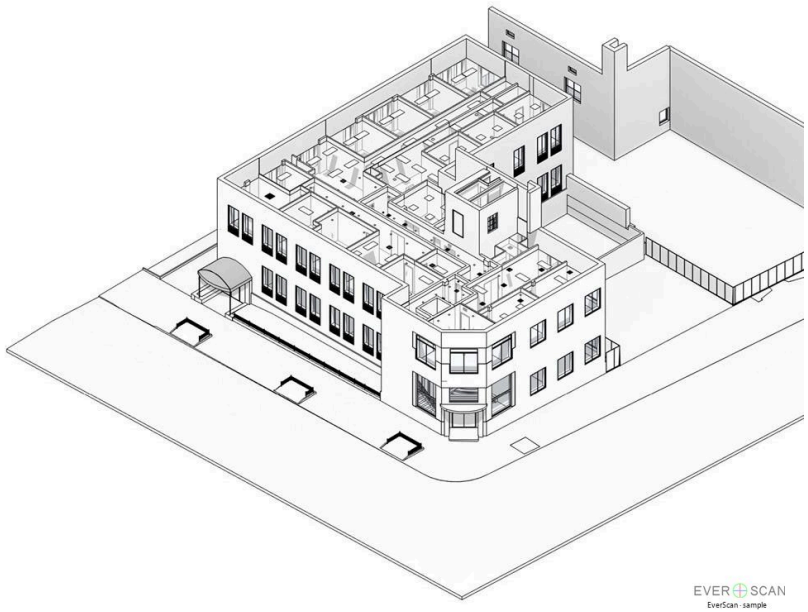

SITE PLAN




FIRST FLOOR PLAN

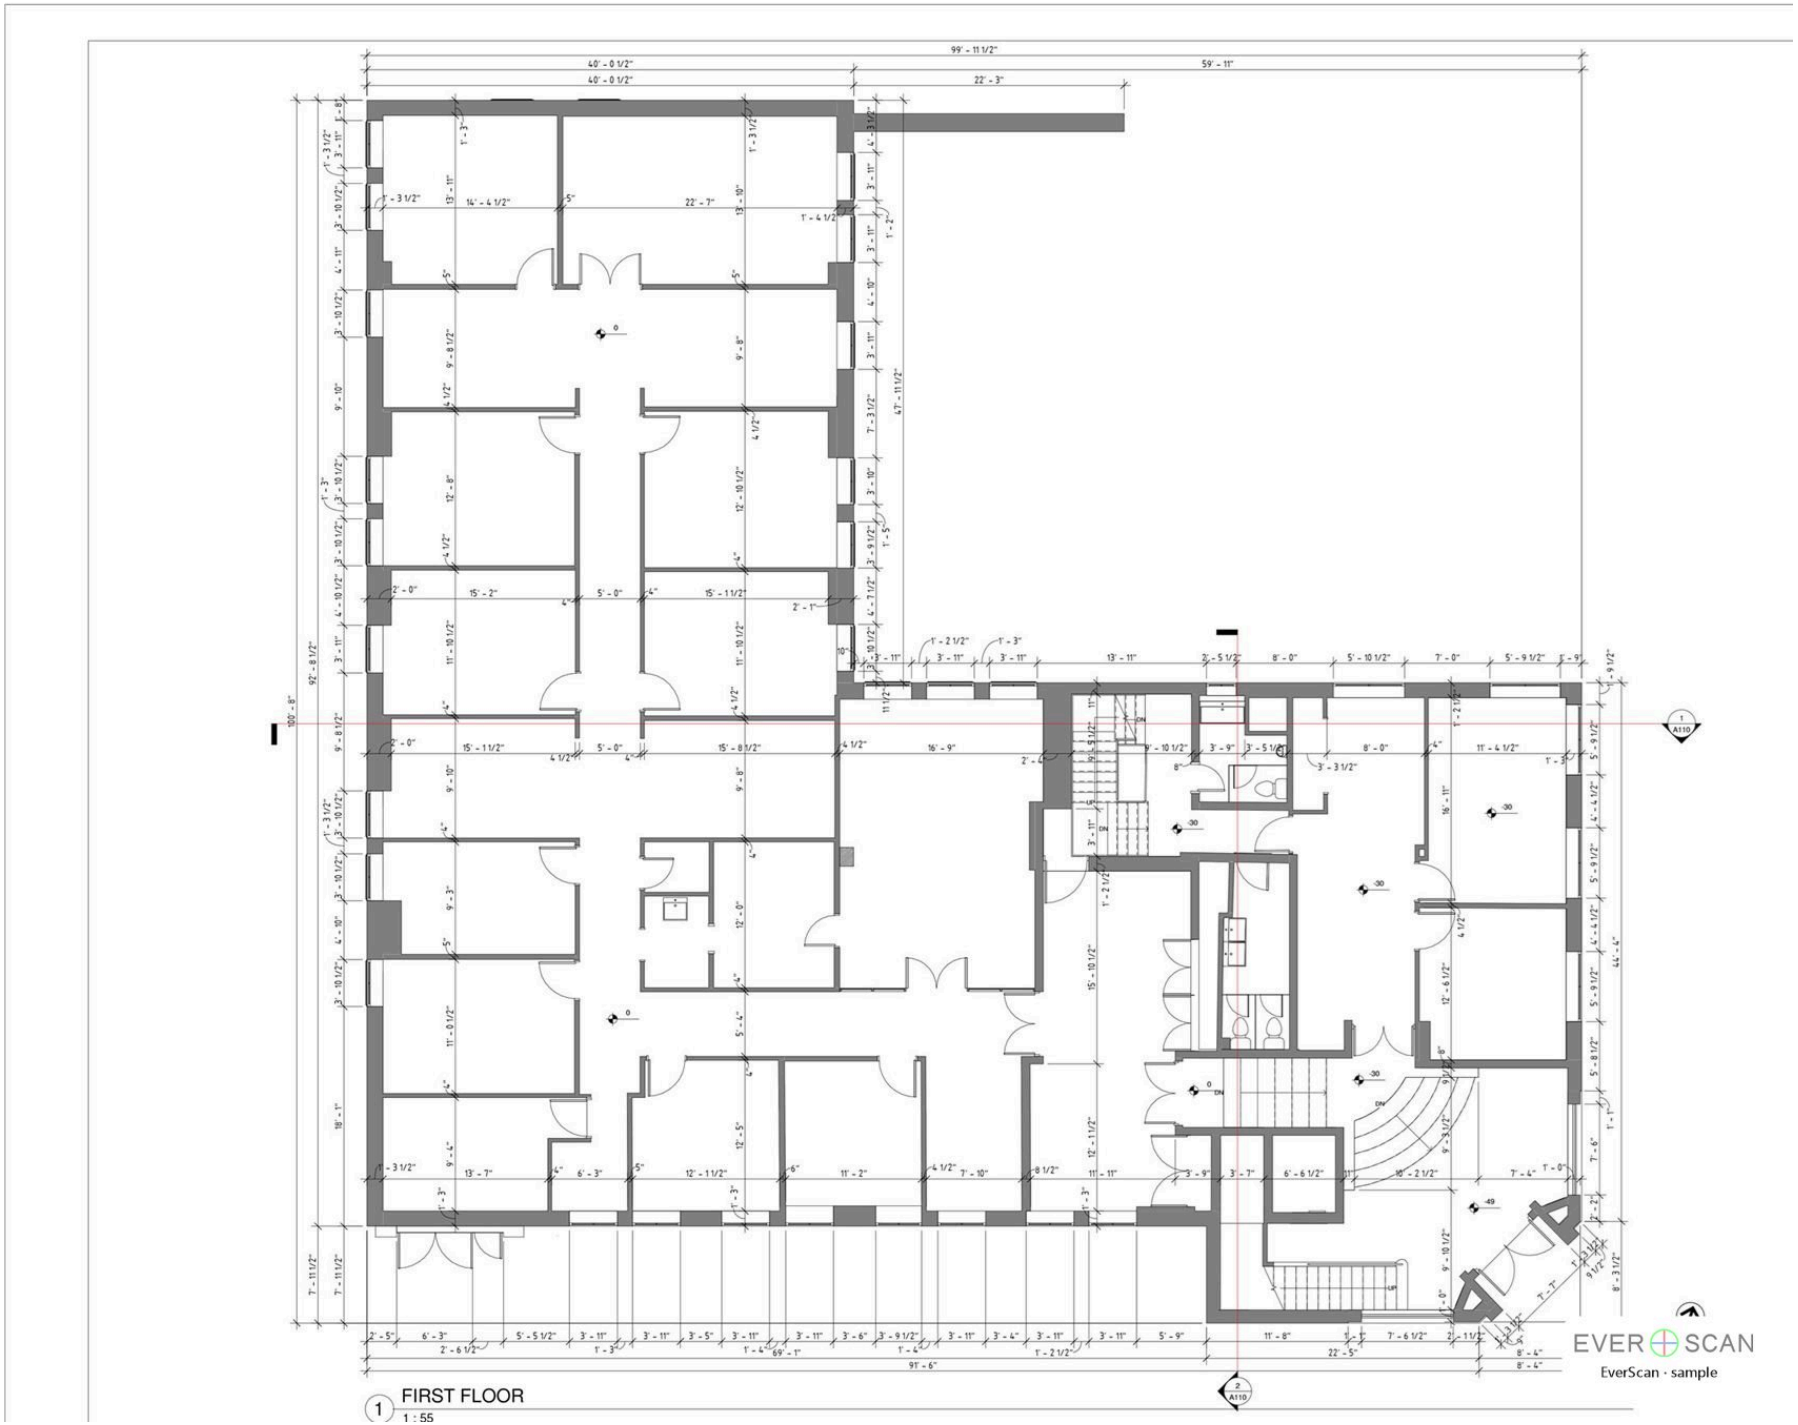

SECOND FLOOR PLAN




FIRST FLOOR REFLECTED CEILING PLAN

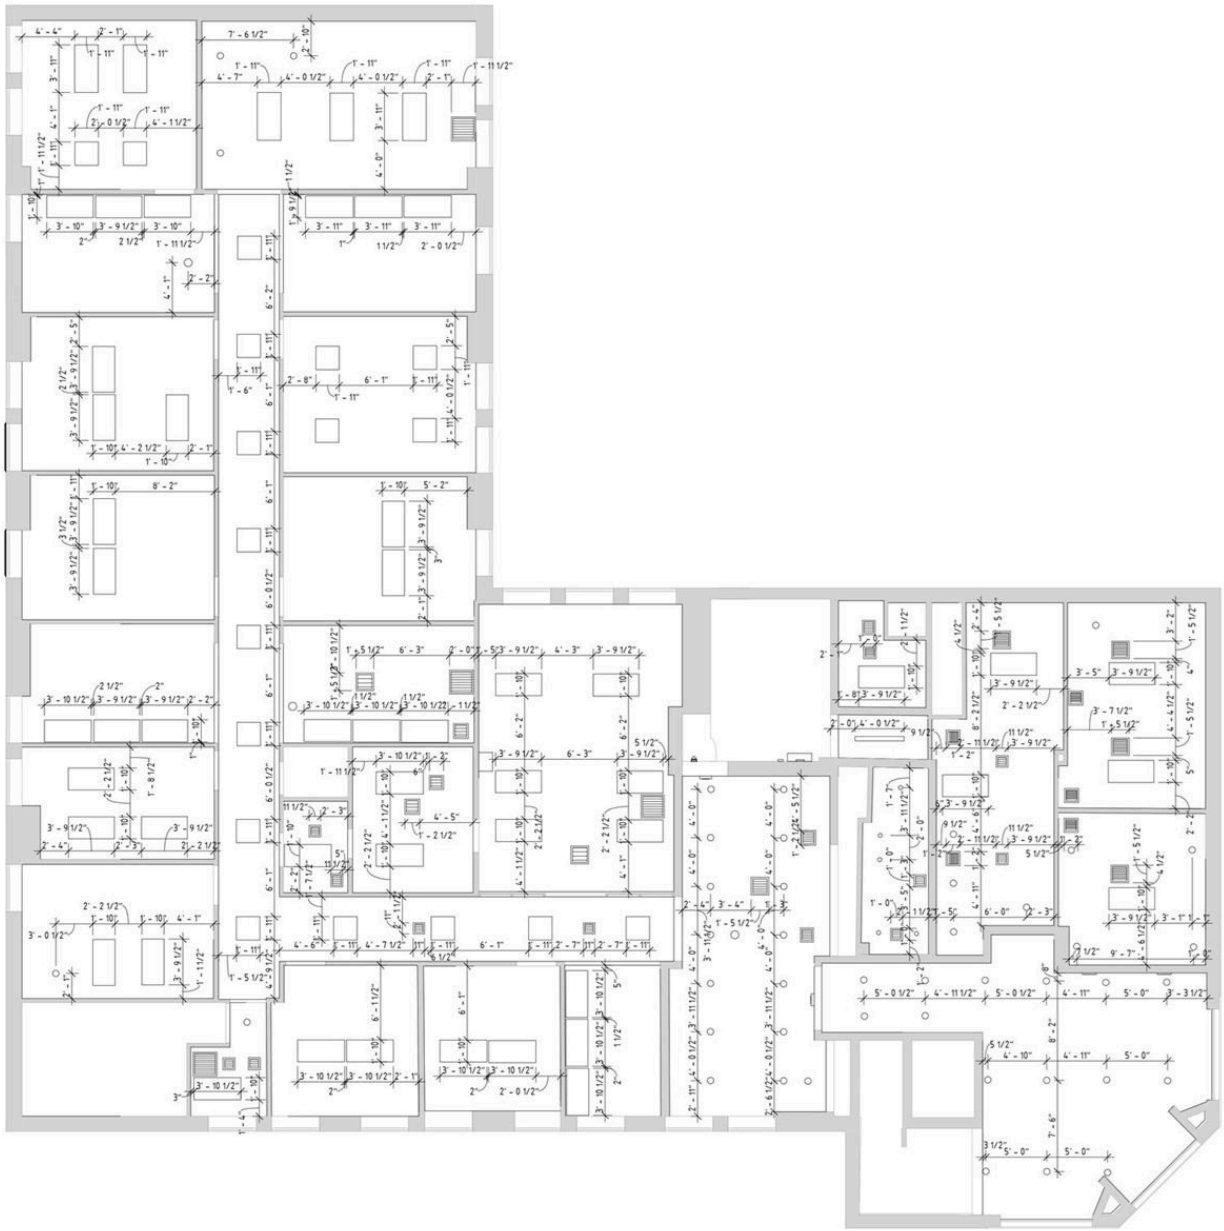

1 FIRST FLOOR CEILING PLAN
1 : 55


EVERSCAN
EverScan · sample

SECOND FLOOR REFLECTED CEILING PLAN

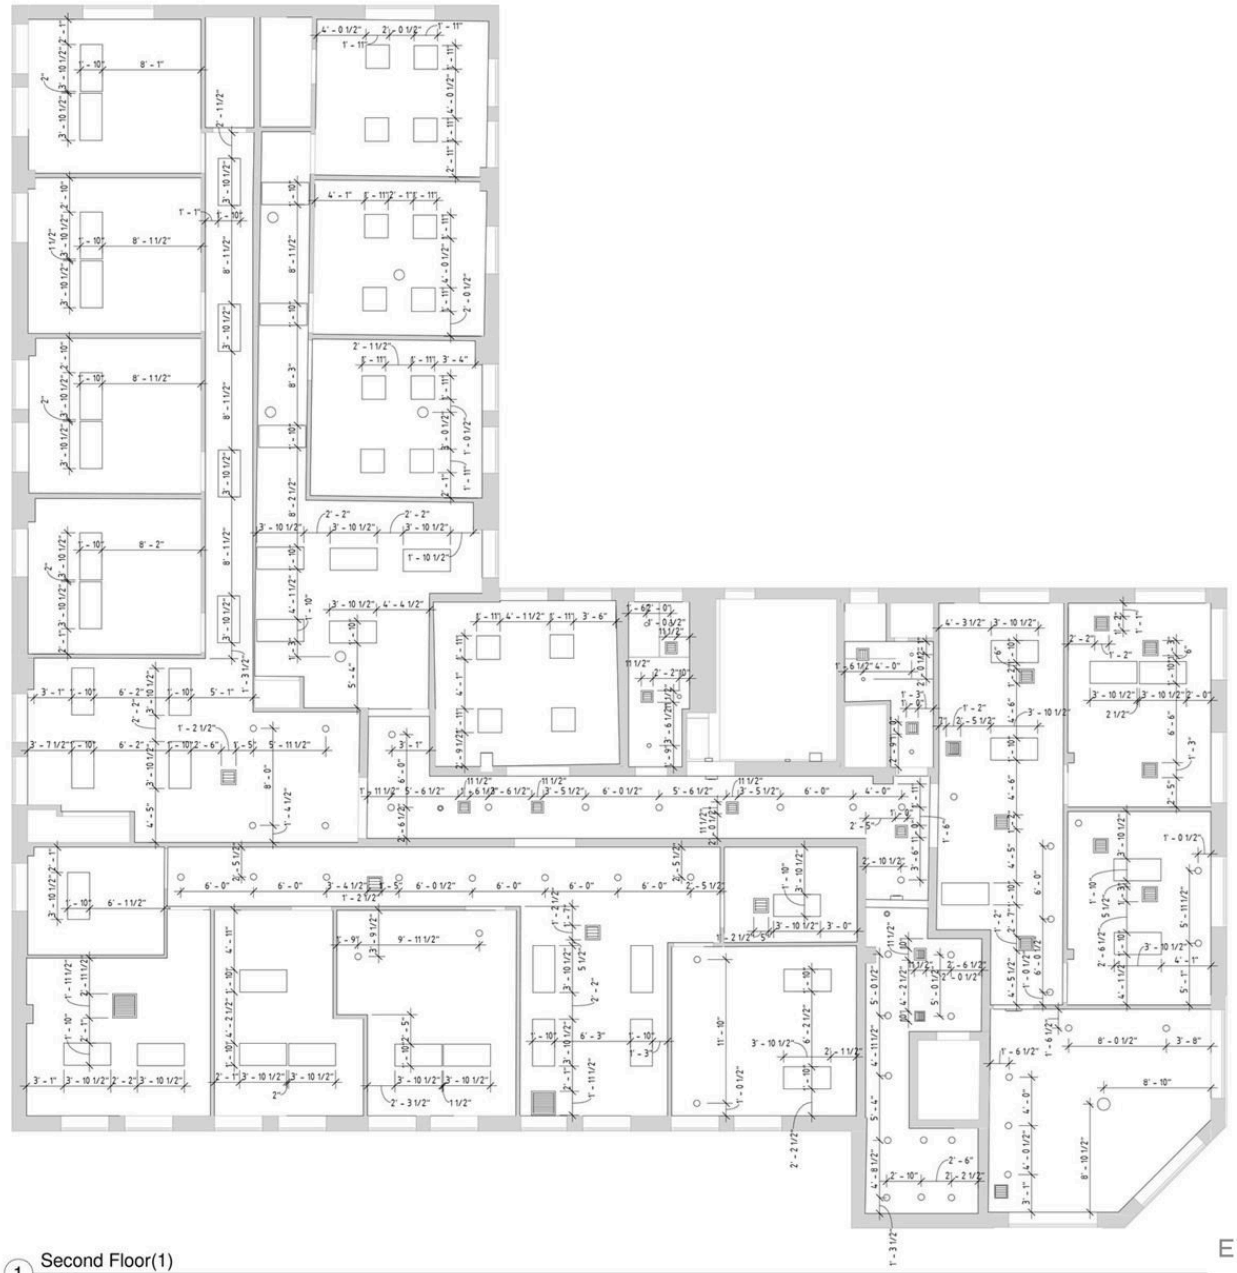

1 Second Floor(1)
1 : 55

EVERSCAN
EverScan · sample

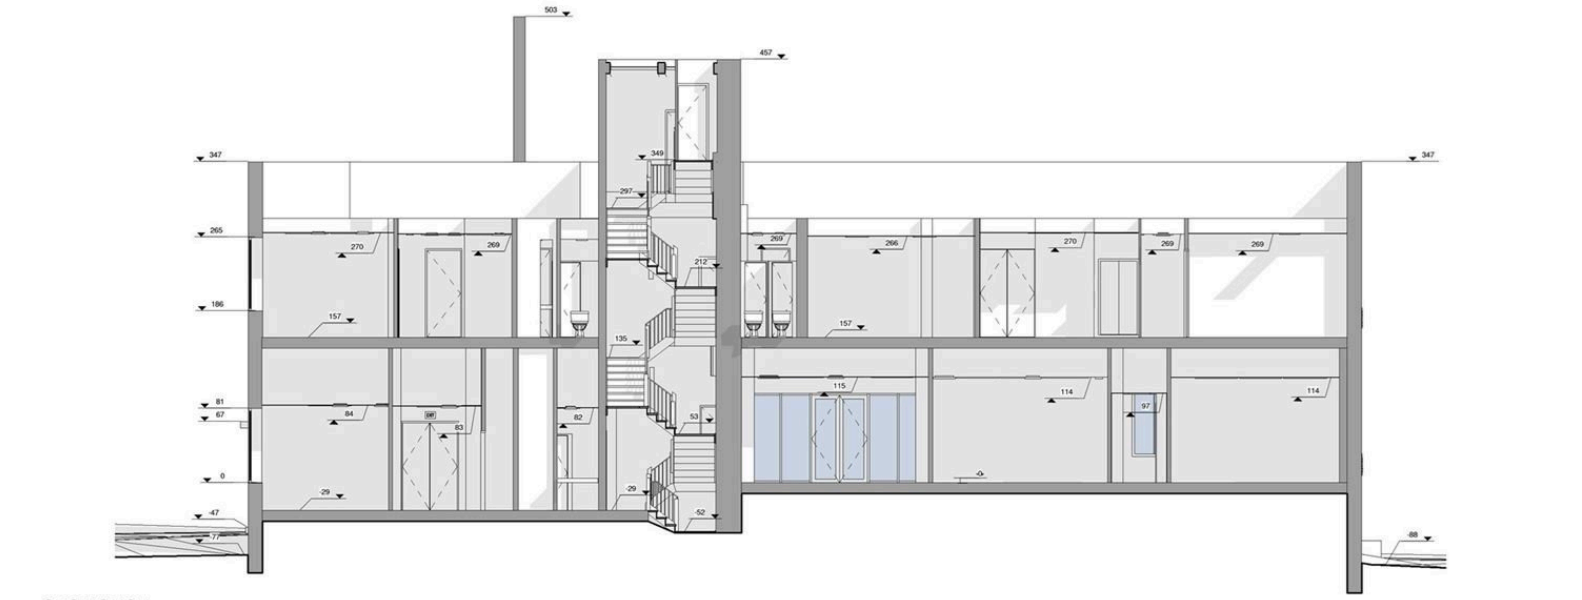

1 SECTIONS 1
1 : 60



2 SECTIONS 2
1 : 50

EVERSCAN
EverScan · sample

EXTERIOR ELEVATIONS 1 OF 2



1 ELEVATIONS A
1 : 60



2 ELEVATIONS B
1 : 60

EVERSCAN
EverScan · sample

EXTERIOR ELEVATIONS 2 OF 2

